




SERIE 1:25.000
SERIE 1:25.000
SERIE 1:25.000

NUOVA SERIE 1:25.000
NEUE SERIE 1:25.000
NEW SERIE 1:25.000

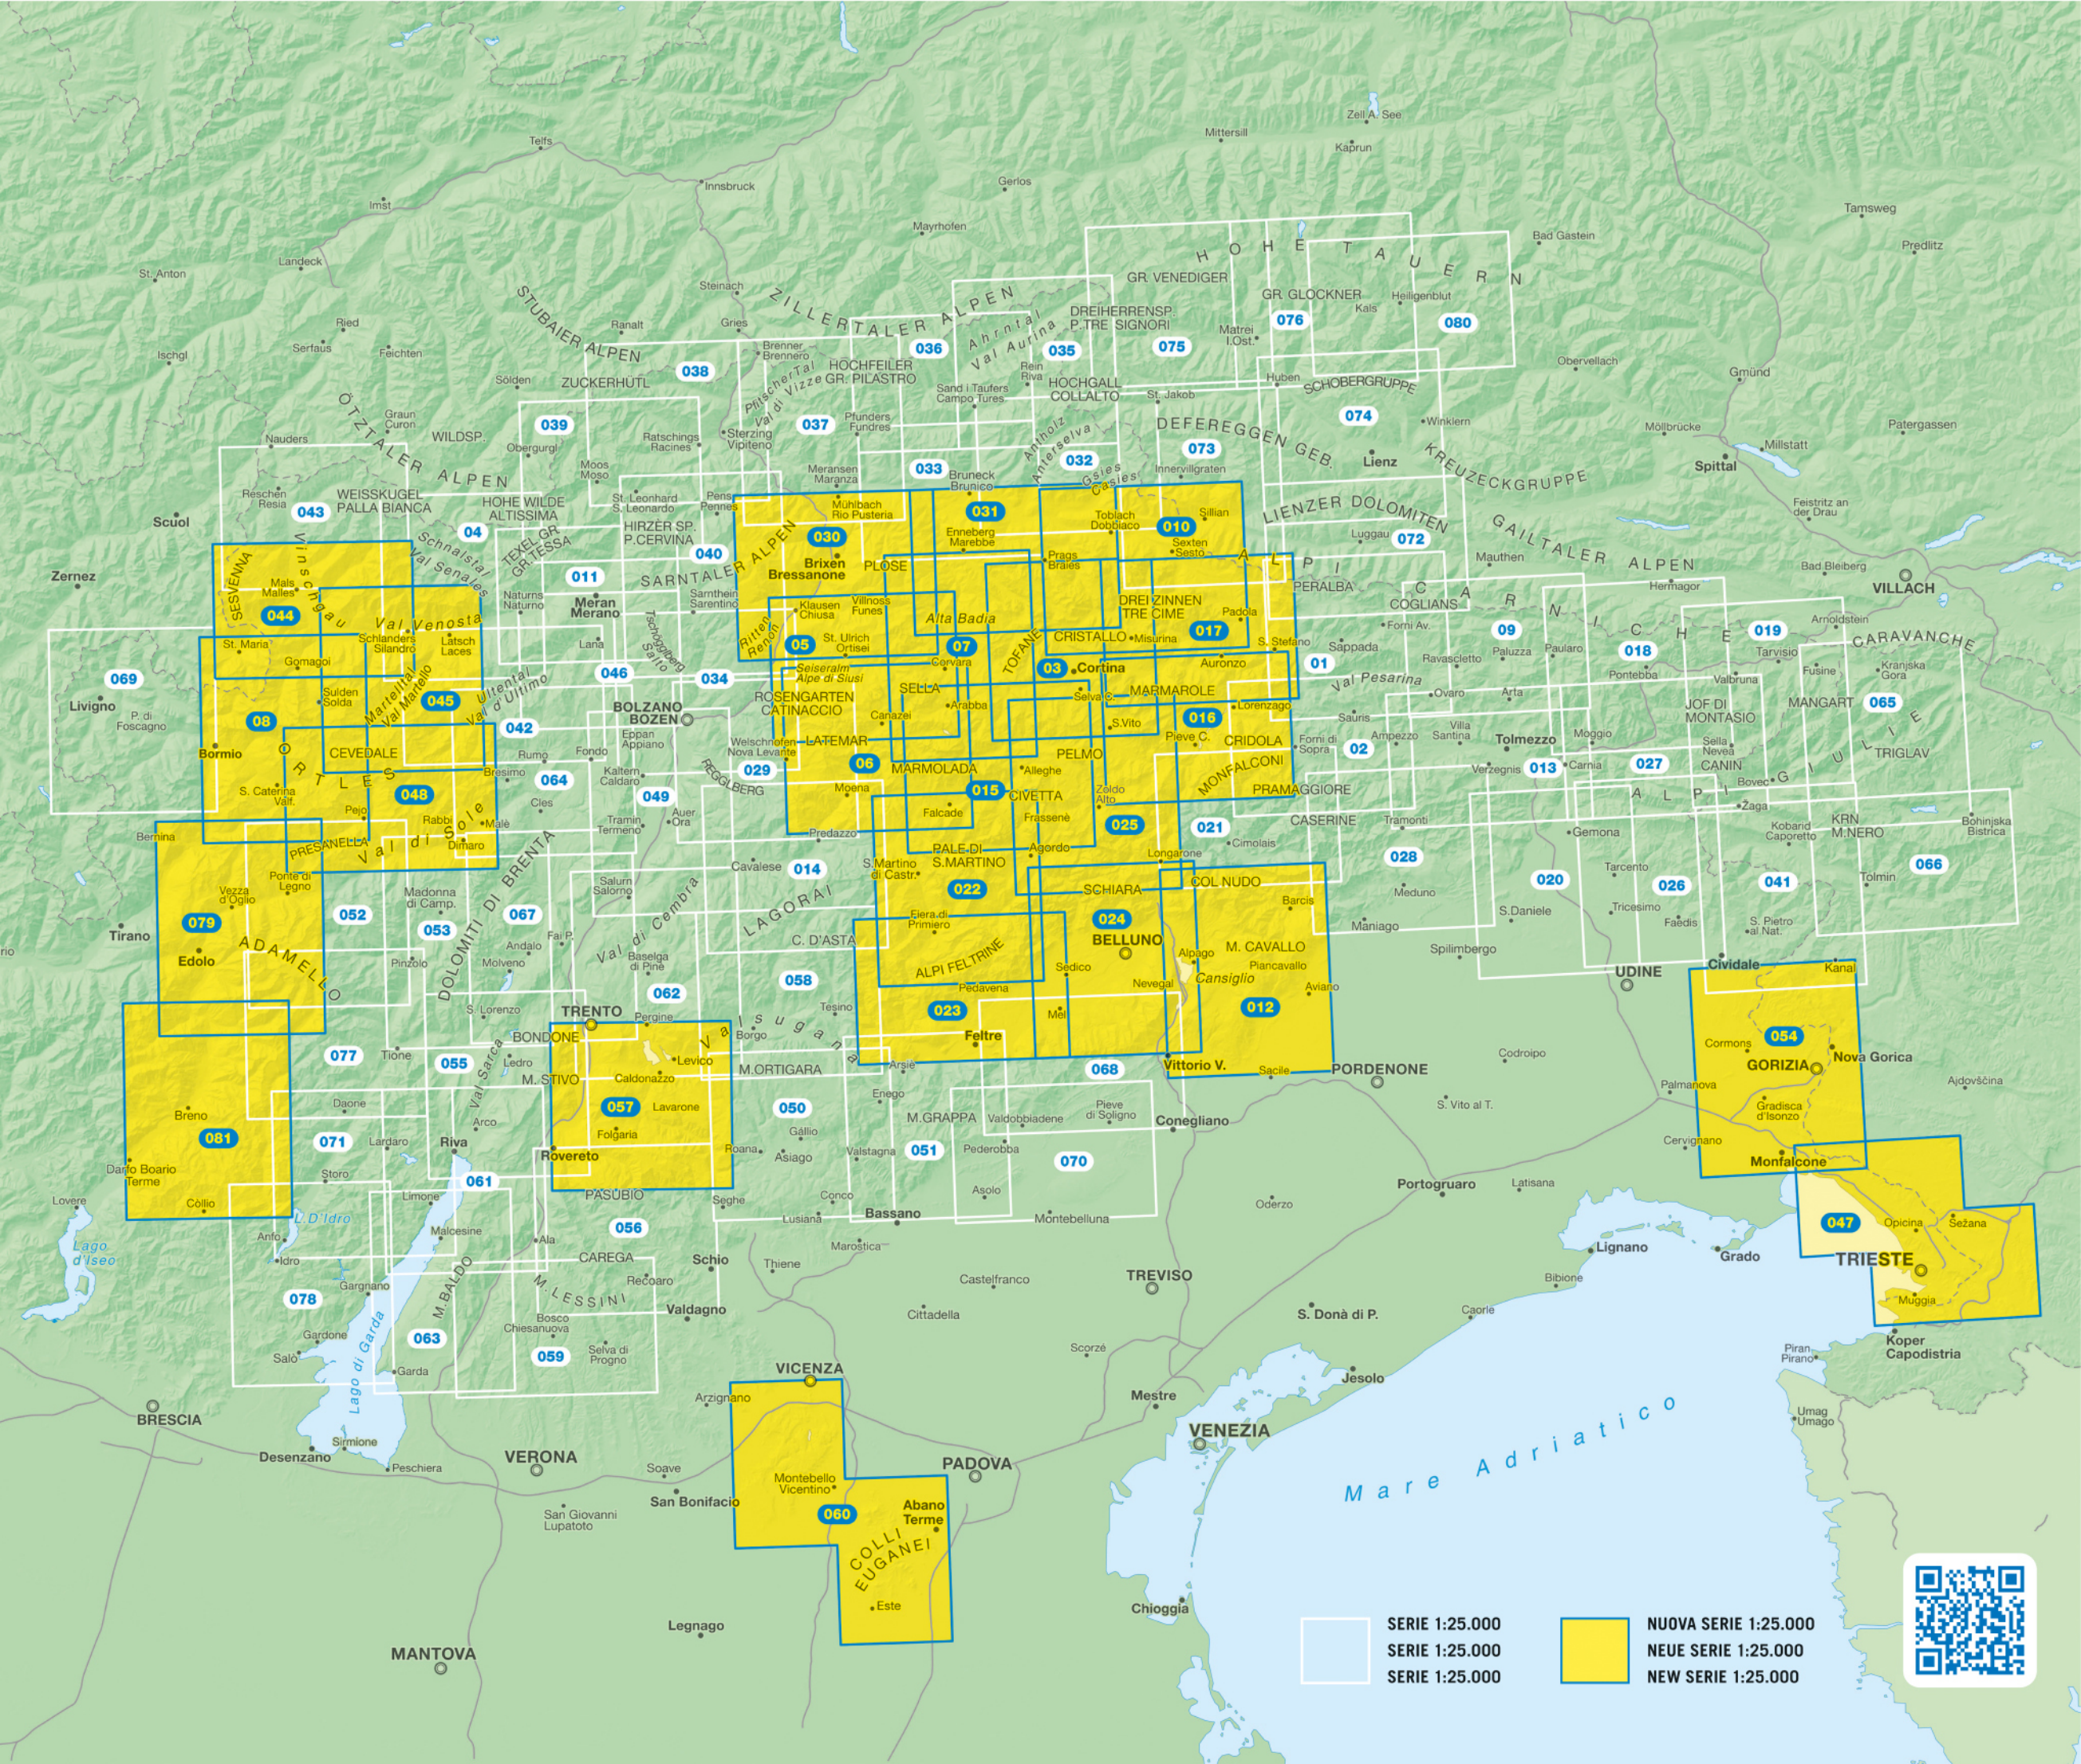